BODDY/COORS WATER, SEWER, AND STREET IMPROVEMENT PROJECT

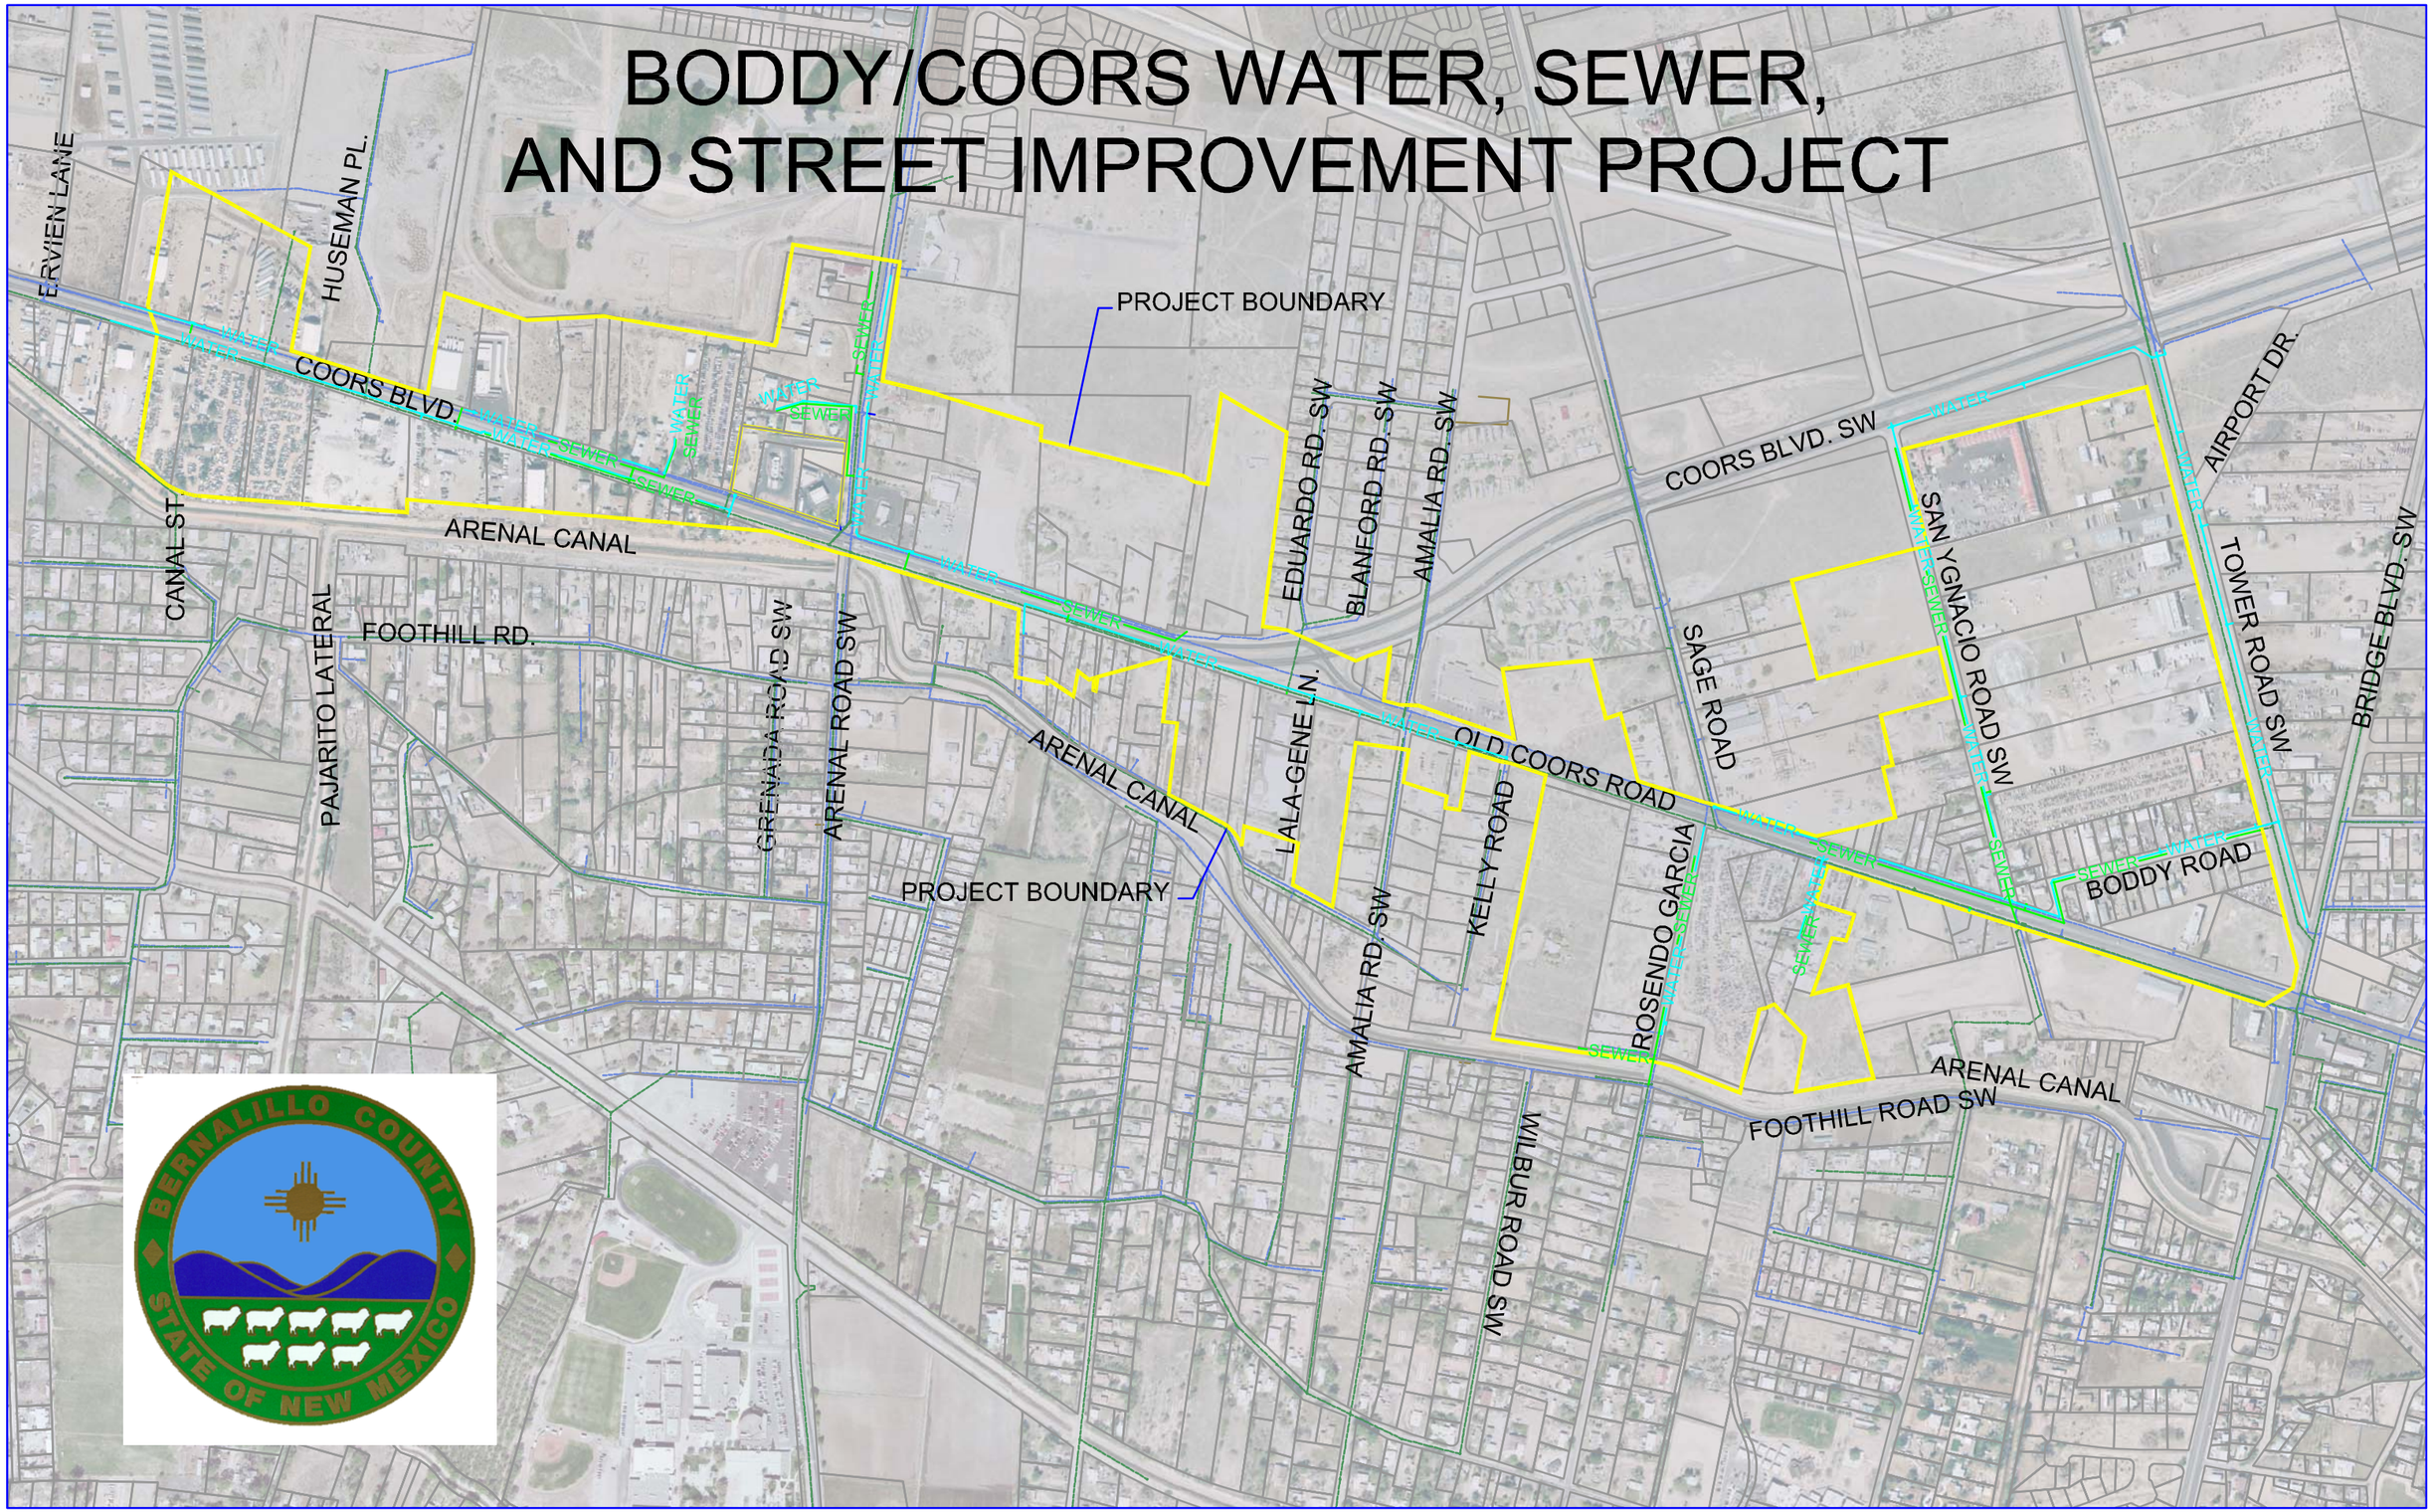

SCALE 300' 0 300' 600'
HORIZ: 1" = 300'

April 2, 2004